Layout diagram of the constructions at levels +13.500

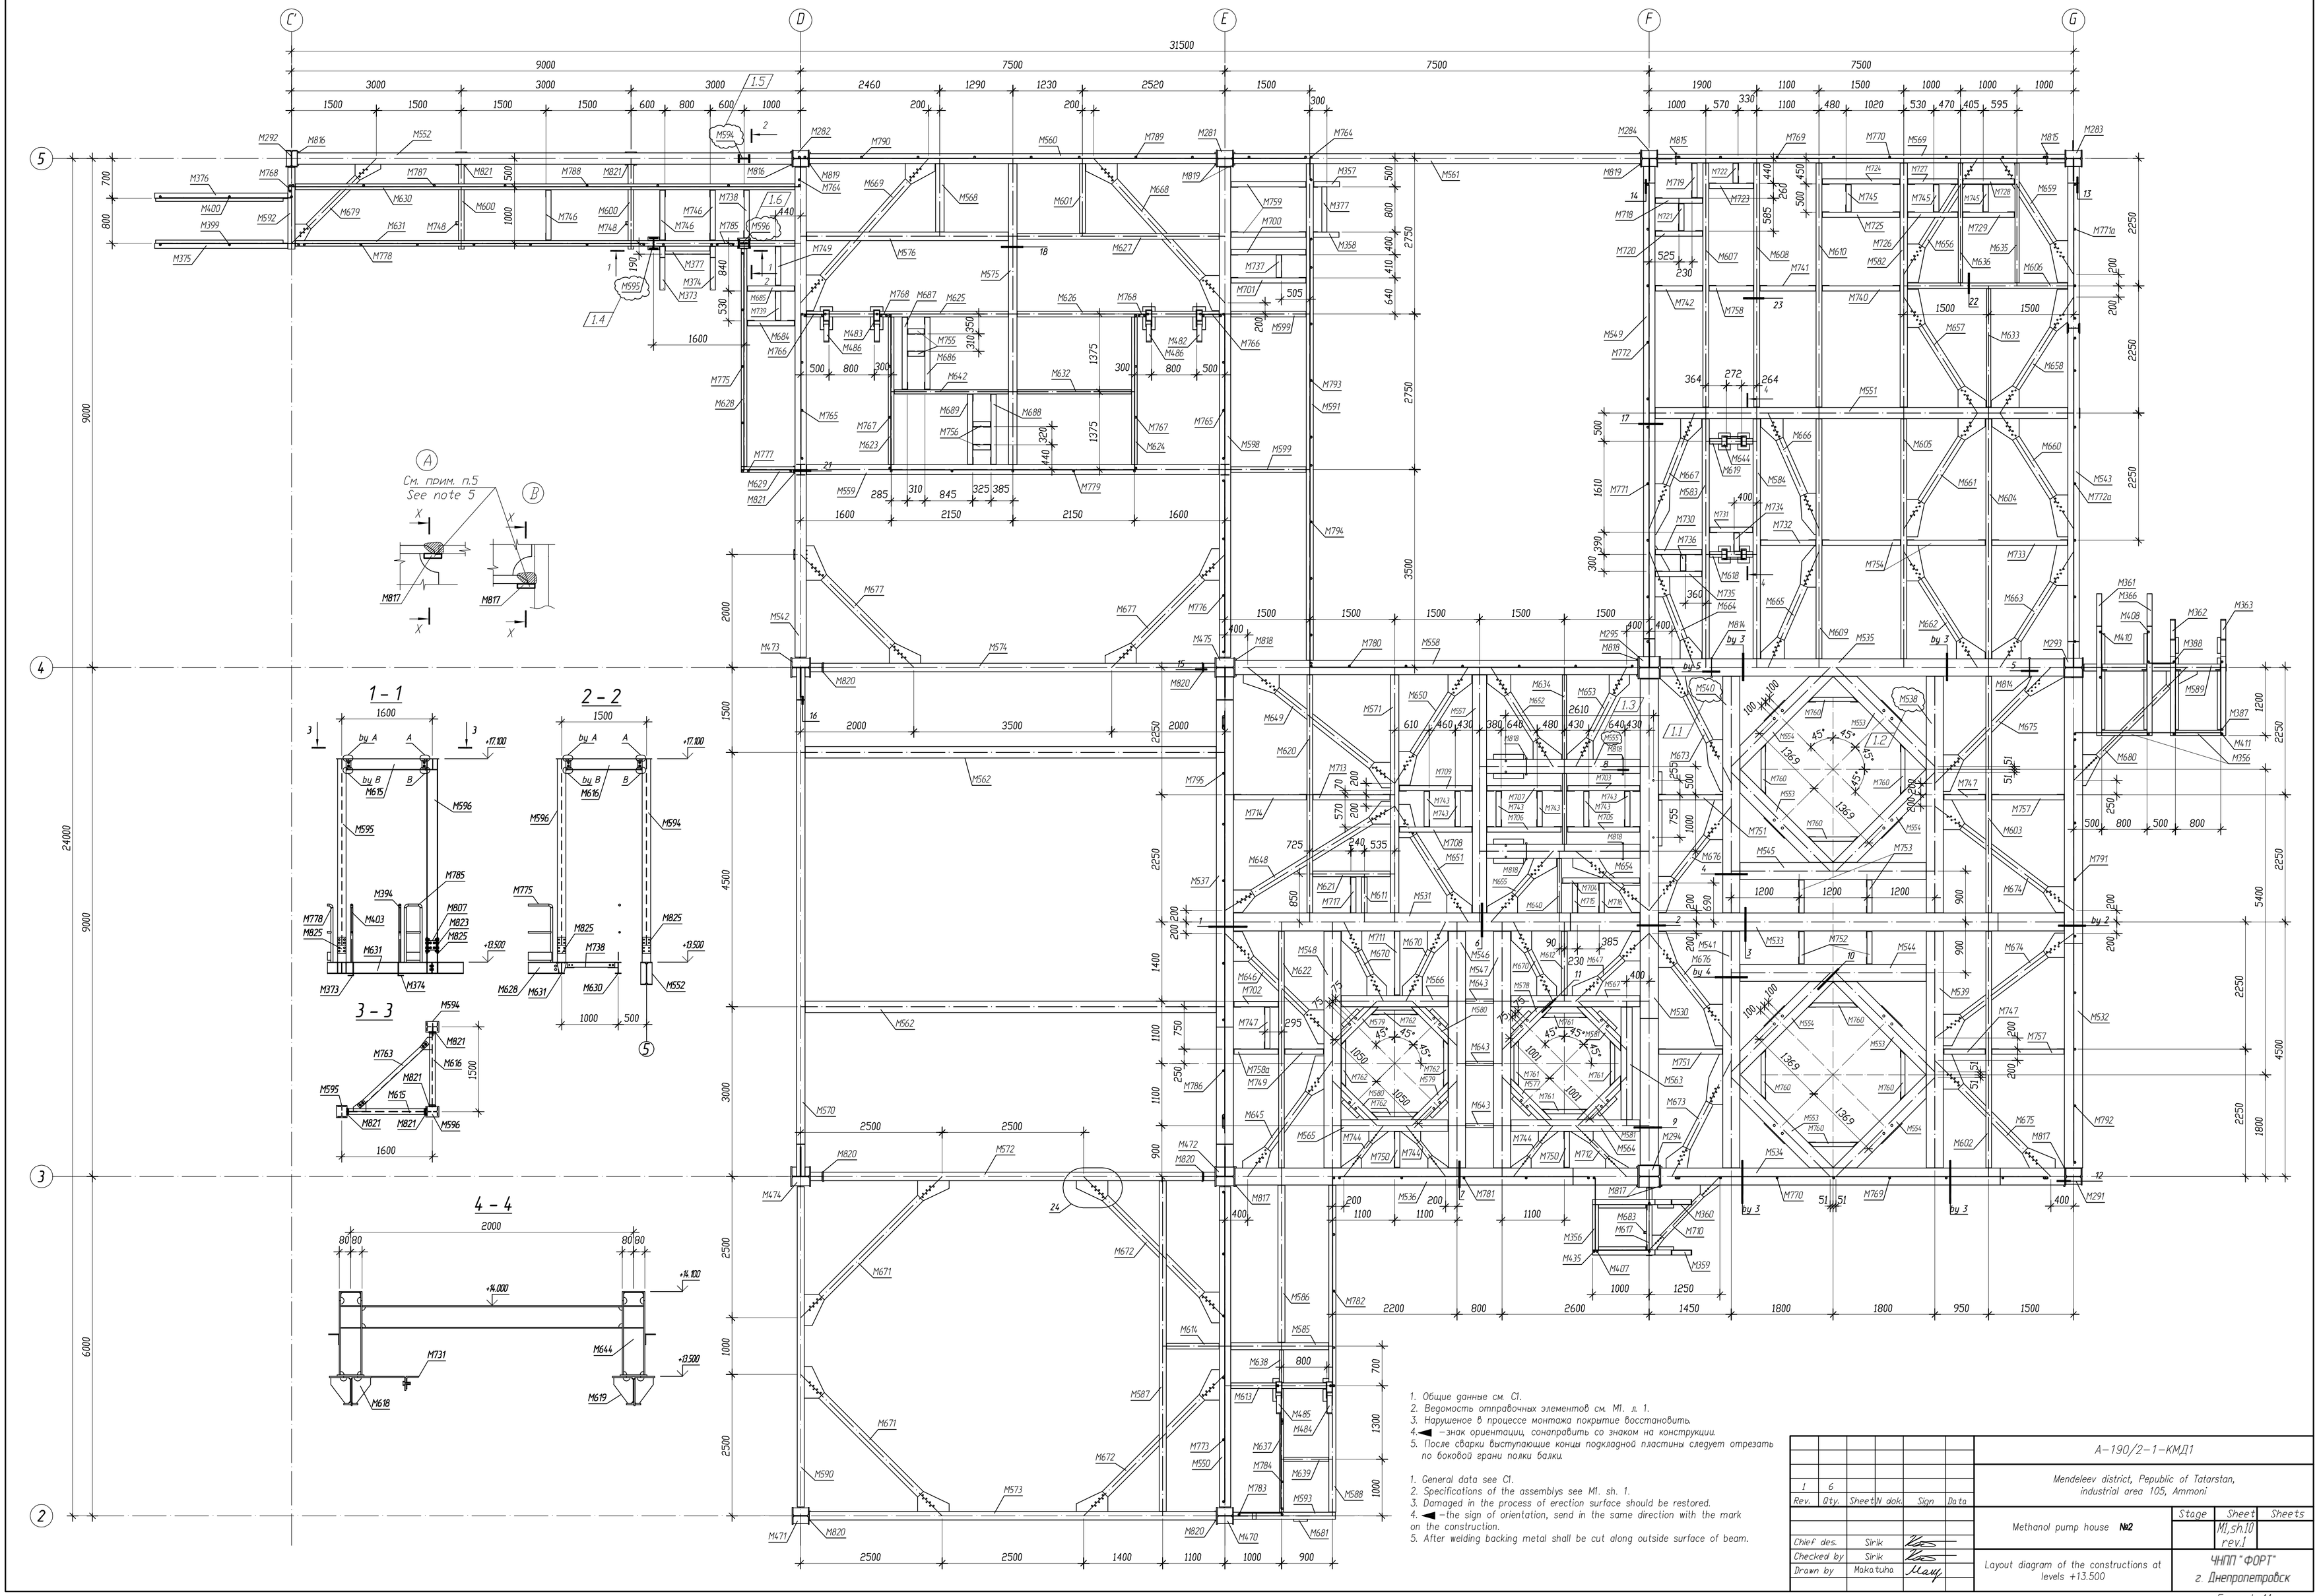

					А-190/2-1-КМД1
1	6				Mendeleev district, Pepublic of Tatarstan, industrial area 105, Ammoni
Rev.	Qty.	Sheet N dok.	Sign	Data	
					Methanol pump house №2 — Stage: — Sheet: М1,Sh.10 rev.1 — Sheets:
Chief des.		Sirik			Layout diagram of the constructions at levels +13.500
Checked by		Sirik			ЧНПП "ФОРТ" г. Днепропетровск
Drawn by		Makatuha			

Format A1